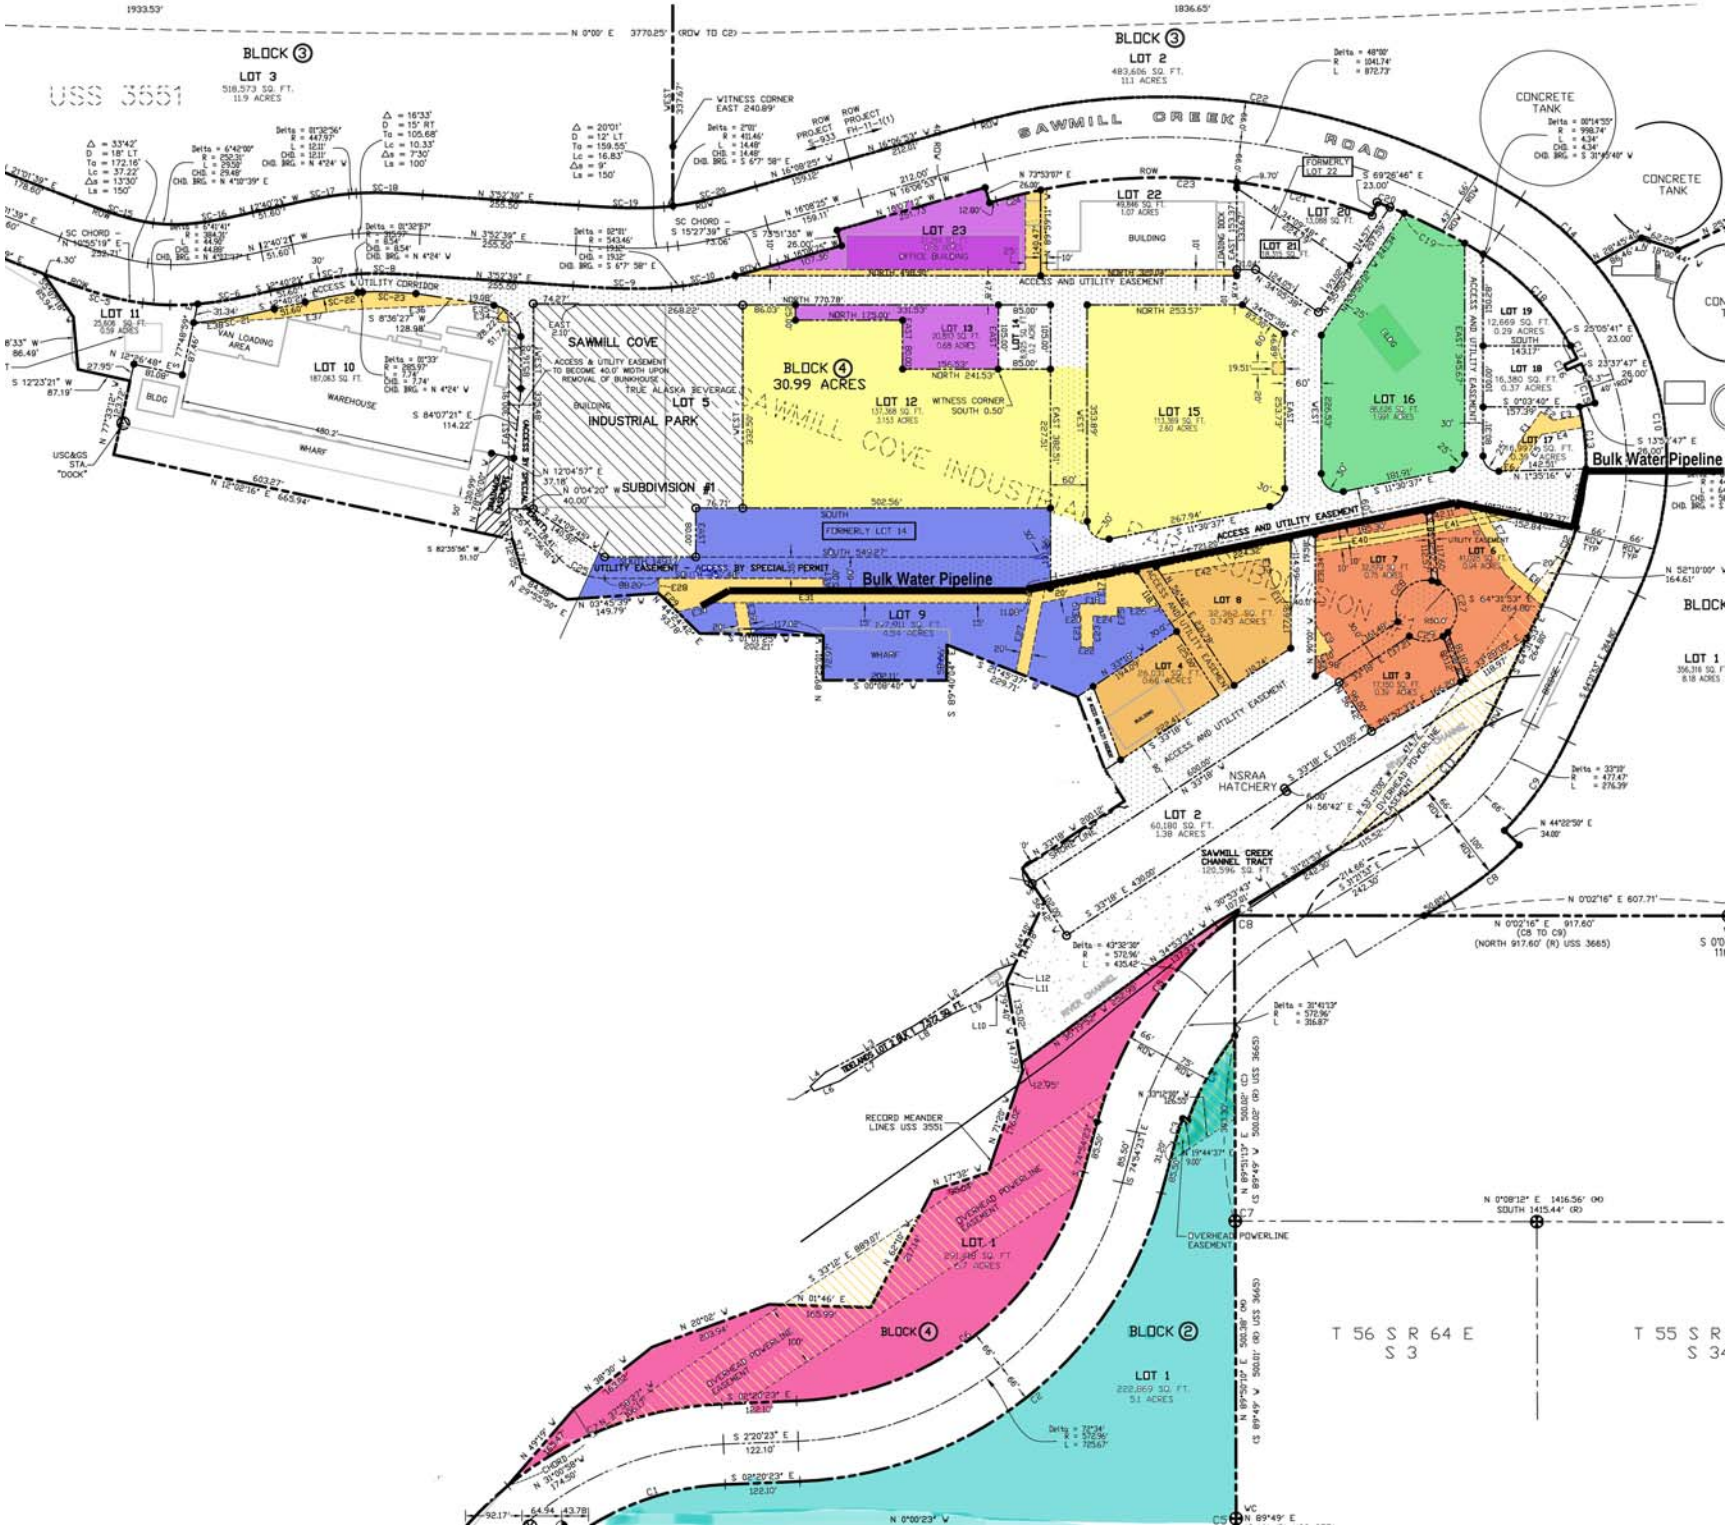
BLOCK 3
LOT 3
USS 3551
BLOCK 3
LOT 2
SAWMILL CREEK ROAD
CONCRETE TANK
CONCRETE TANK
LOT 22
LOT 23
LOT 20
LOT 21
LOT 11
LOT 10
WAREHOUSE
VAN LOADING AREA
BLDG
WHARF
SAWMILL COVE
LOT 5
INDUSTRIAL PARK
BLOCK 4
30.99 ACRES
LOT 12
LOT 13
LOT 14
LOT 15
LOT 16
LOT 19
LOT 18
LOT 17
Bulk Water Pipeline
SUBDIVISION #1
LOT 9
LOT 8
LOT 7
LOT 6
LOT 4
LOT 3
LOT 1
NSRAA HATCHERY
LOT 2
SAWMILL CREEK CHANNEL TRACT
RECORD MEANDER LINES USS 3551
OVERHEAD POWERLINE EASEMENT
LOT 1
BLOCK 4
BLOCK 2
LOT 1
T 56 S R 64 E
S 3
T 55 S R
S 34